Improvements of Roads and drains in Chowdeshwari layout AD Colony and surrounding Area in WARD NO 02.

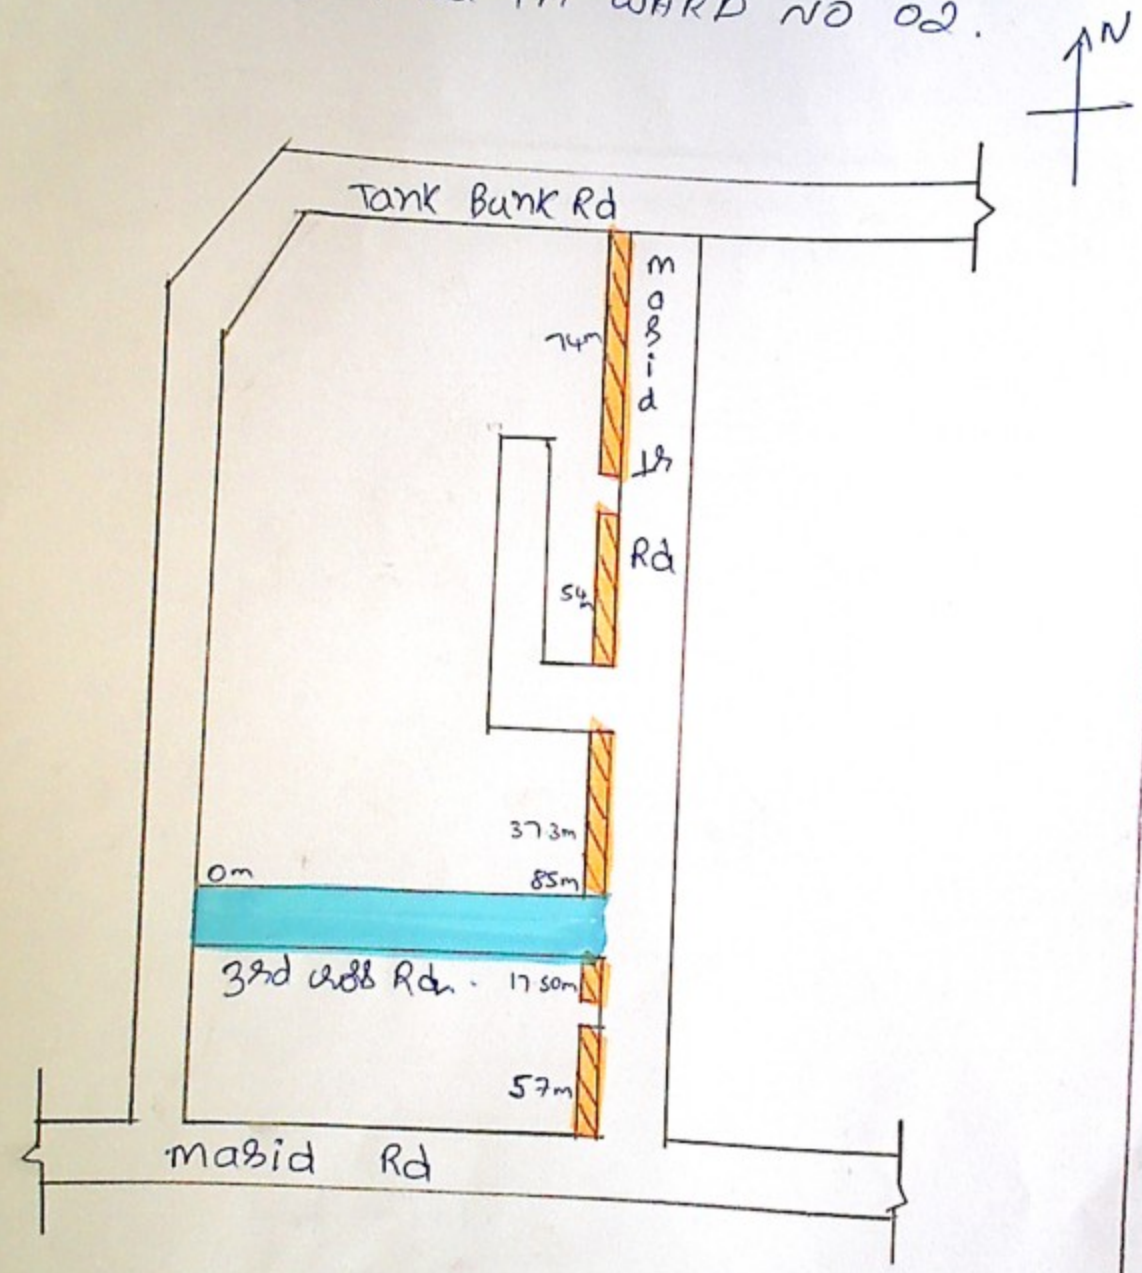

A.E.

A.E.E.
Asst. Executive Engineer
Yelahanka Sub Division

Improvements of Roads and drains in Choudeshwari layout AD colony And surrounding Area in WARD NO 02.

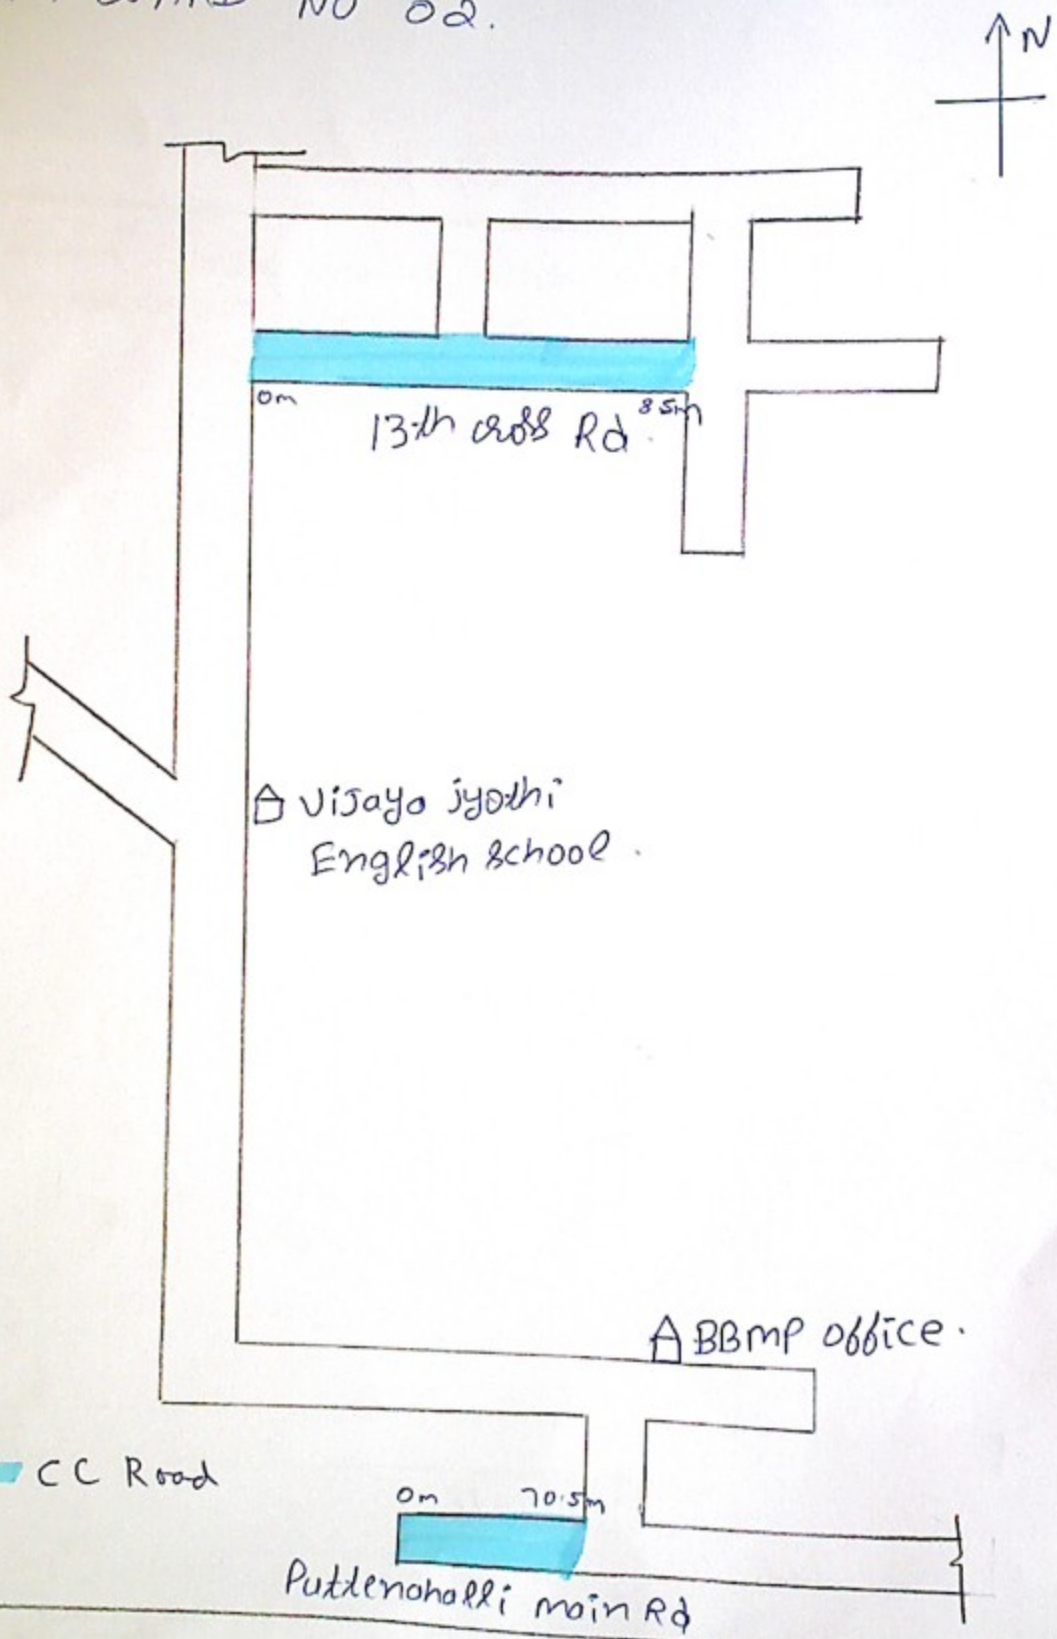

A.E.

A.E.E.
Asst. Executive Engineer